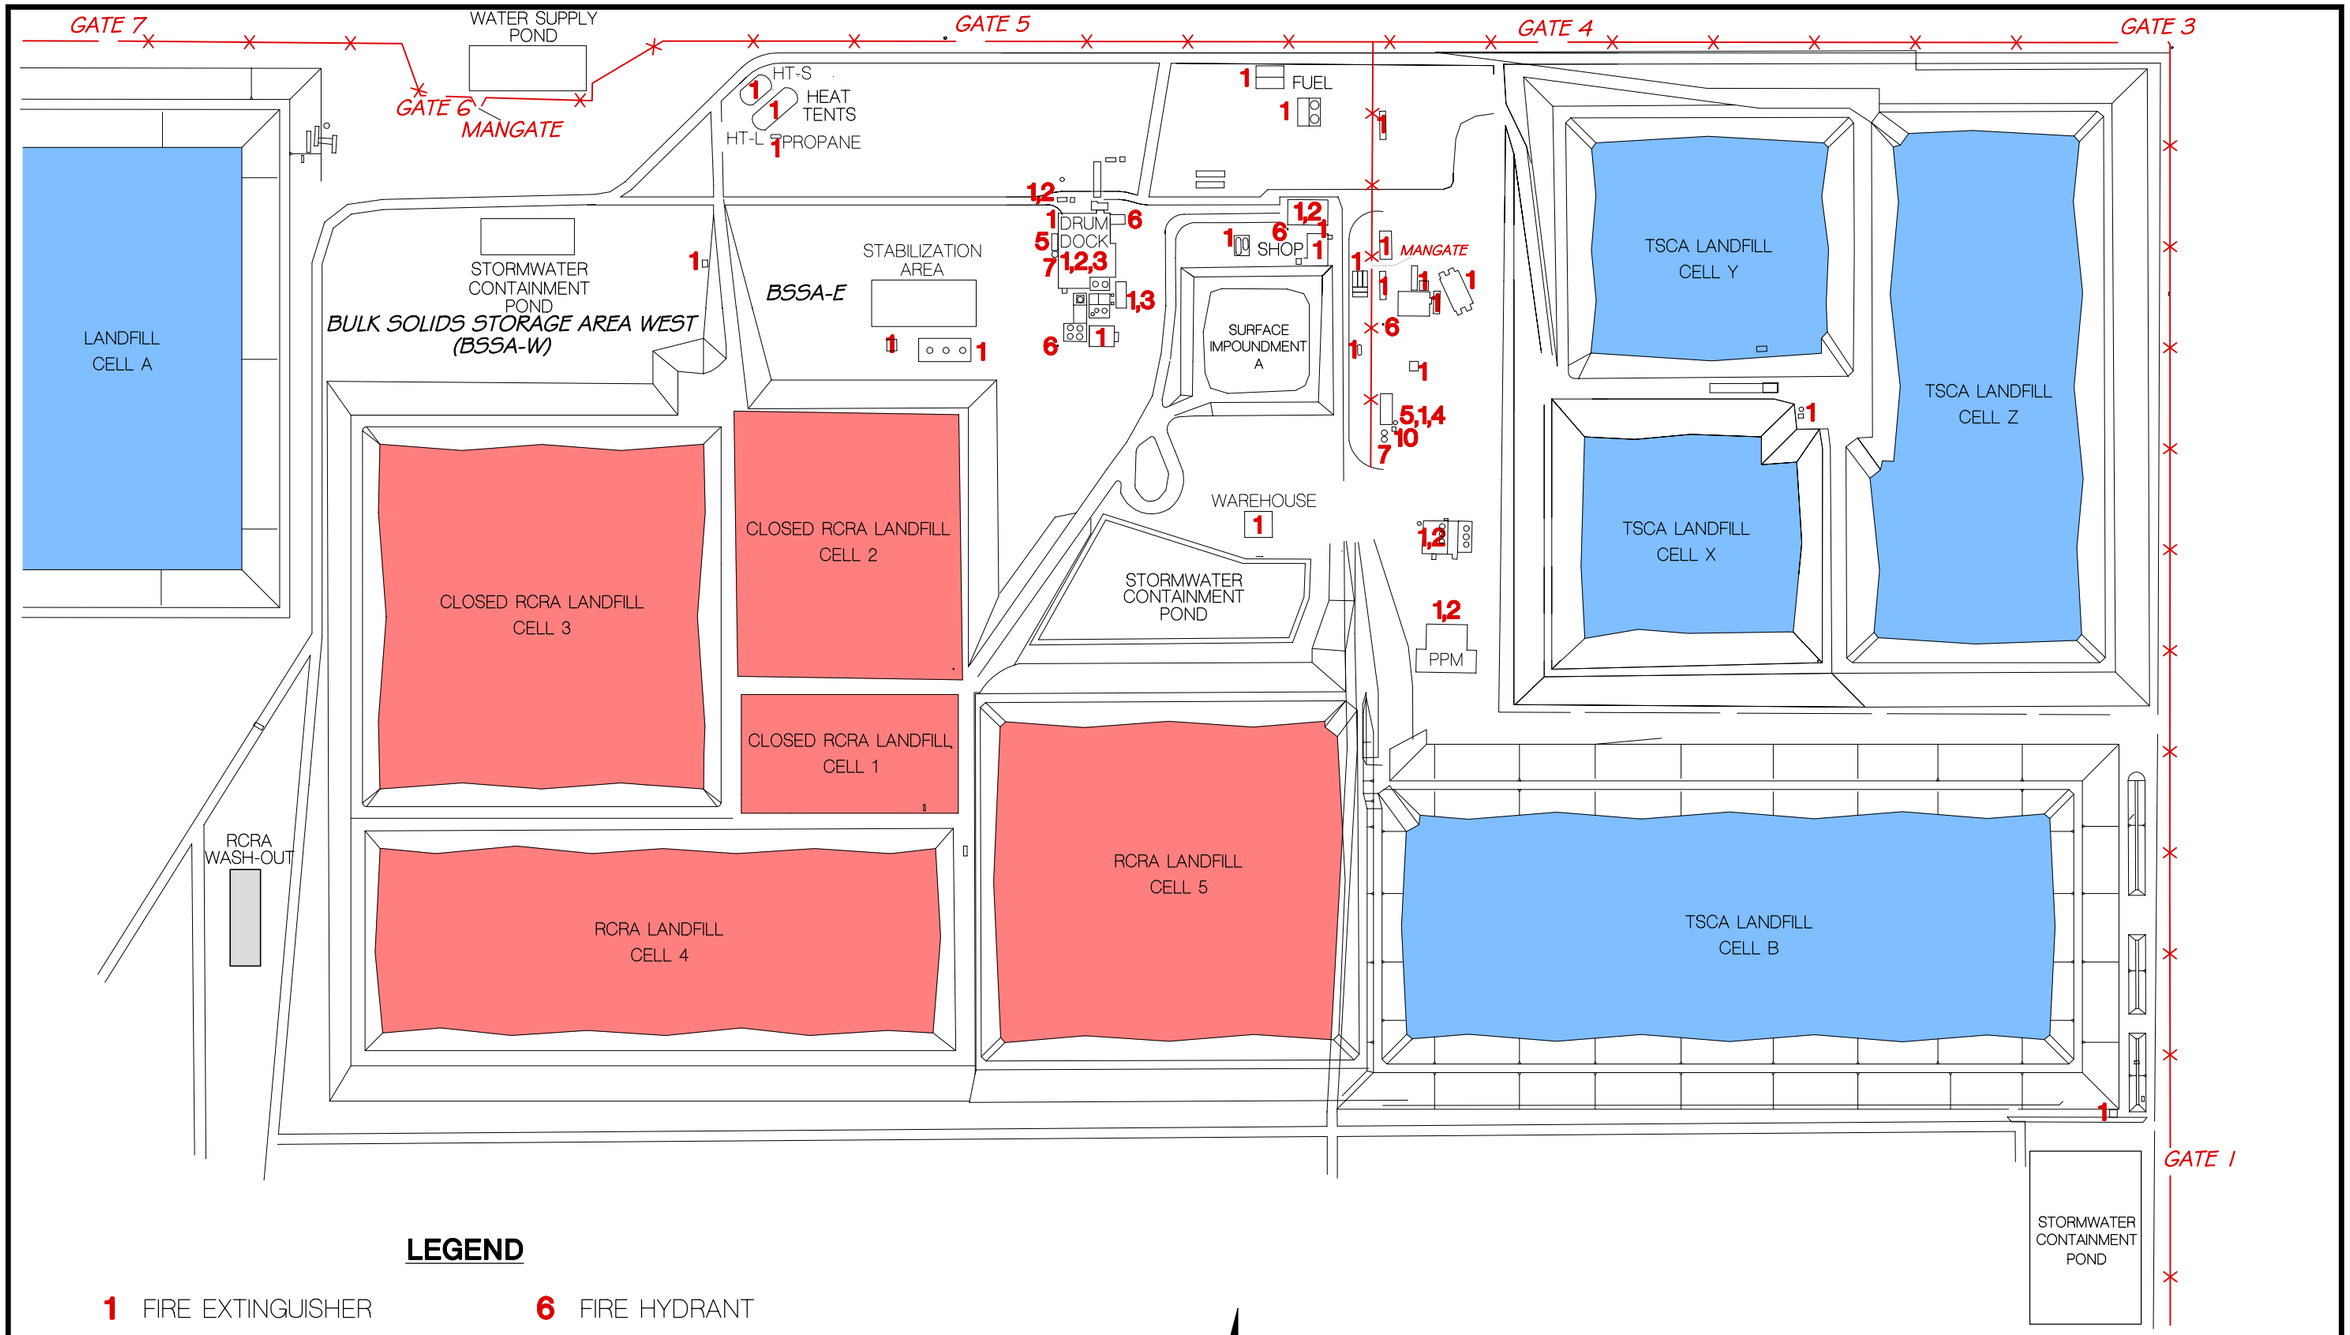


## LEGEND

1 FIRE EXTINGUISHER
2 SAFETY SHOWER / EYEWASH
3 SCBA
4 FIRST AID KIT
5 FIRE WATER PUMP
6 FIRE HYDRANT
7 FIRE WATER STORAGE
8 OFF SITE PHONE
9 CB BASE STATION
10 EMERGENCY RESPONSE TRAILER

North

0 300
FEET

| | BY | DATE |
|---|---|---|
| DRAWN | CJJ | 3-22-00 |
| CHECKED | | |
| APPROVED | | |
| APPROVED | | |
| APPROVED | | |

safety-kleen consulting

**GRASSY MOUNTAIN FACILITY**

**ATTACHMENT II-6, FIGURE 4-1**
**GENERAL EMERGENCY EQUIPMENT PLACEMENT**

SCALE: 1" = 40'

DWG. NO.: 963225-05